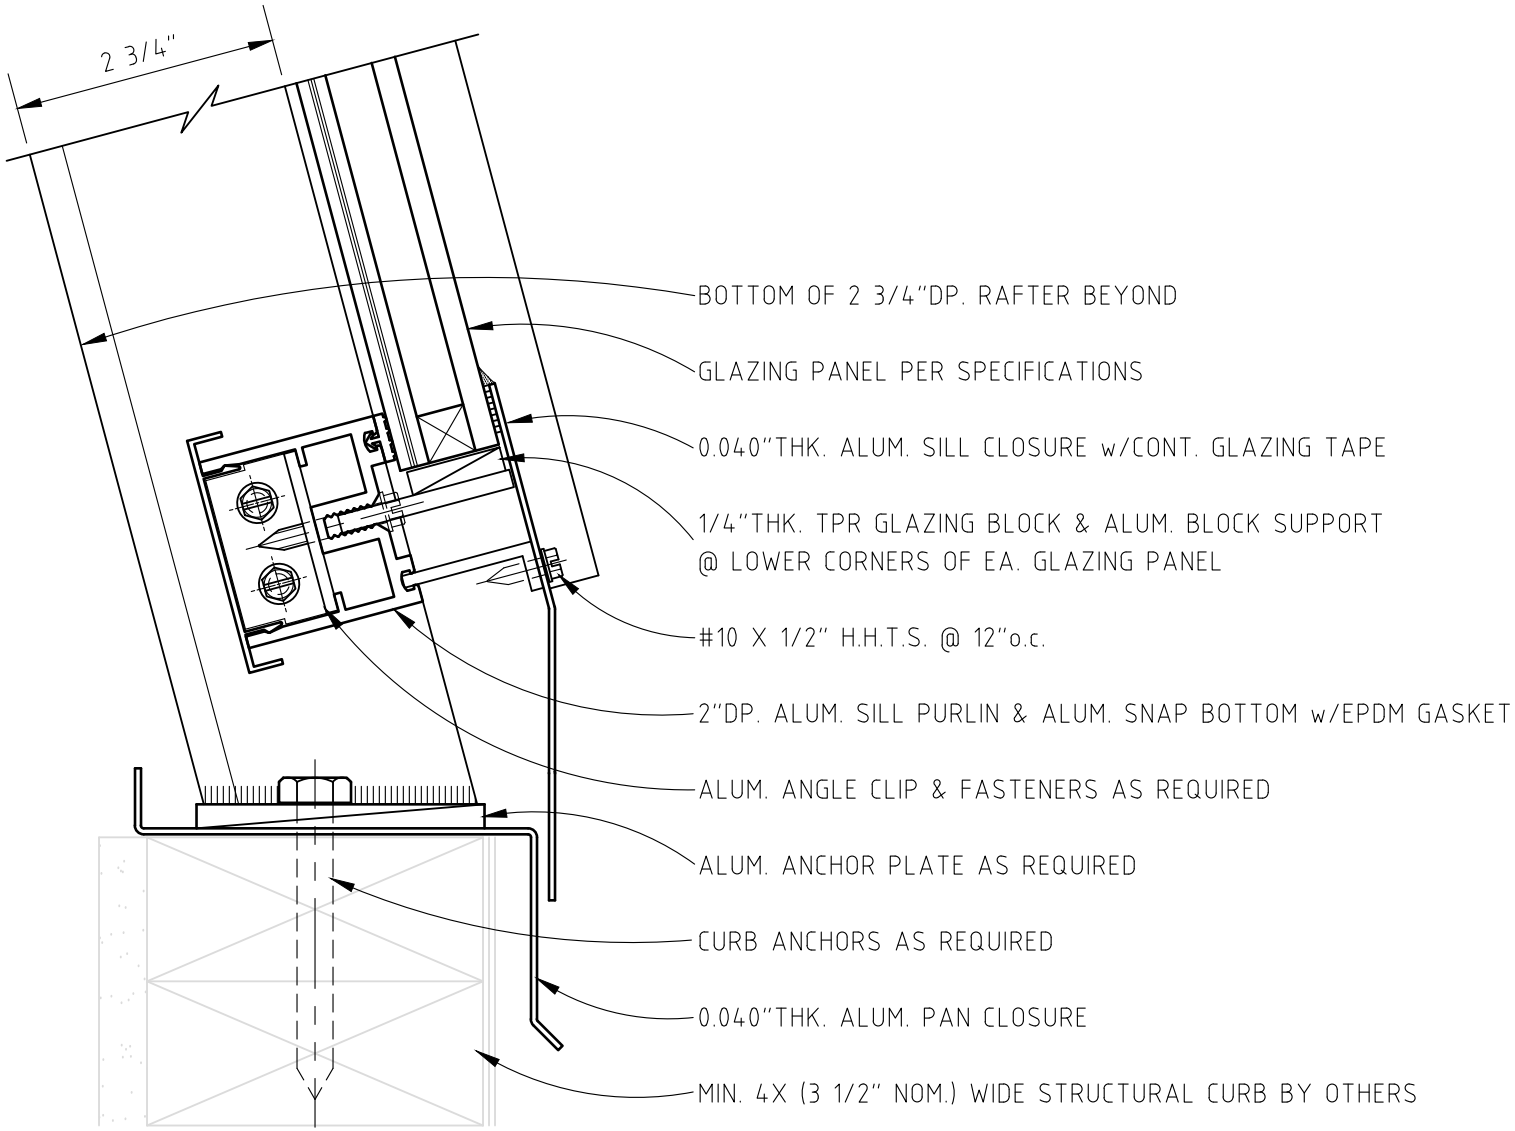

SKYCO SKYLIGHTS 949-629-4090	"R-1" SLOPED SILL DETAIL	HALF SCALE	DRAWING #: SKC-071